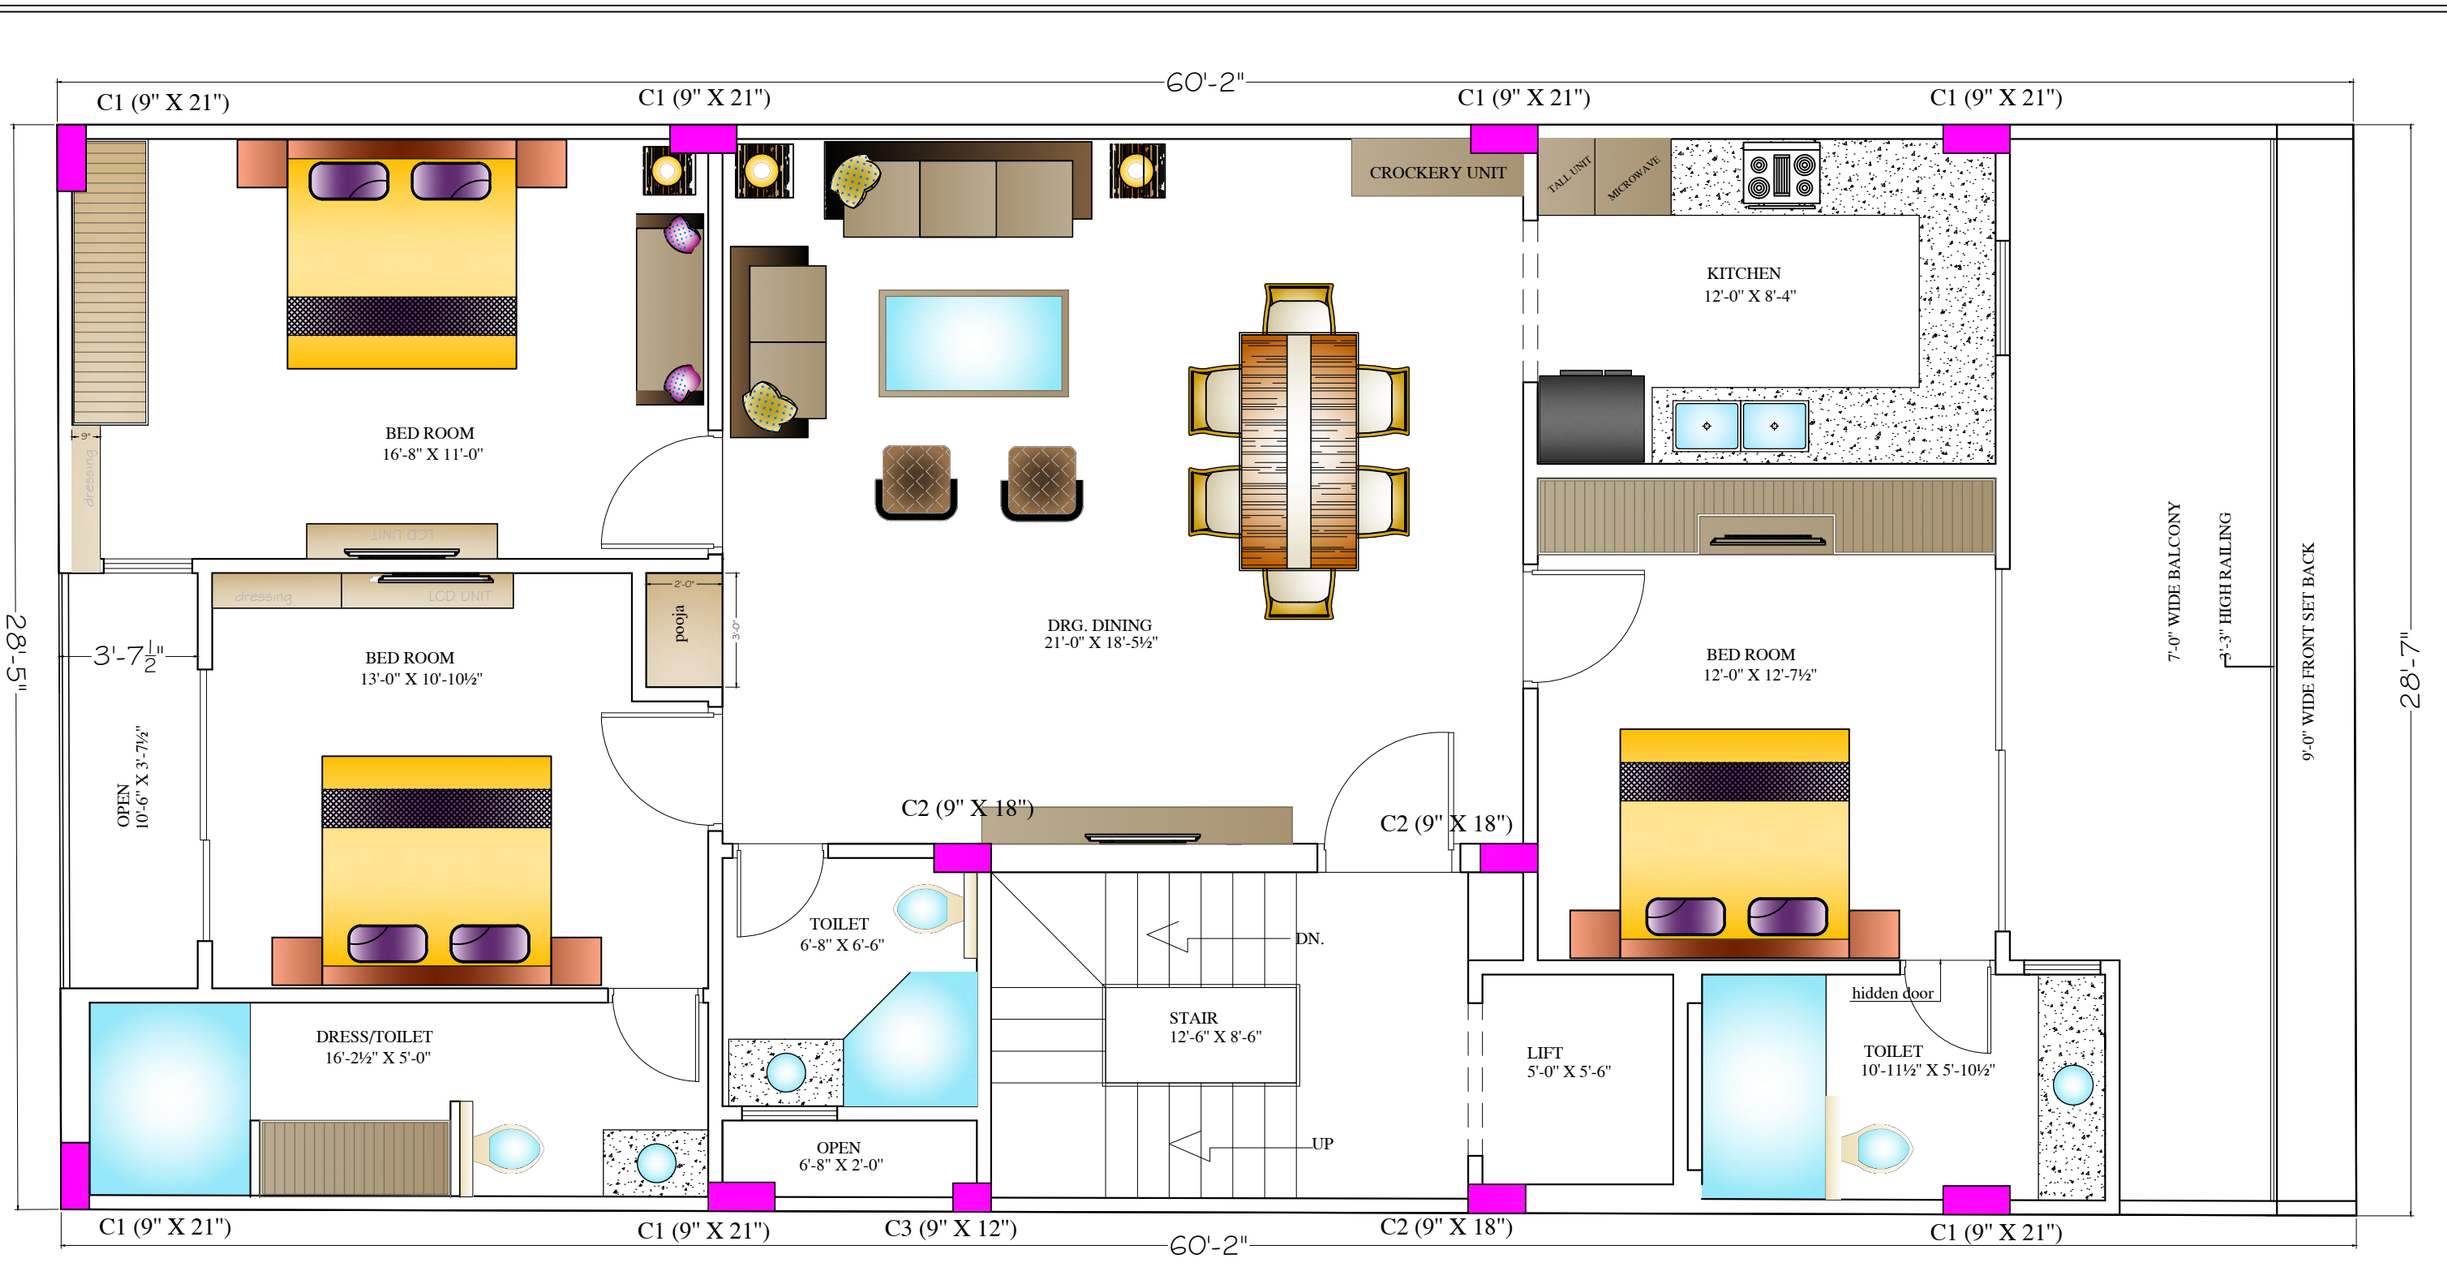

PROJECT:-

PROPOSED LAYOUT FOR A RESIDENCE ON PLOT NO - 138,
RISHAB VIHAR , DELHI

E S N W

DRG. TITLE:- TYPICAL FLOOR LAYOUT PLAN

DATE:- 25-11-2025

SCALE:-N.T.S | OPTION -01

19/5 B BLOCK MARKET,
VIVEK VIHAR PHASE-1
DELHI-110095
CONTACT NO.- 9899666694

UST DESIGN
Interiors & Vastu